Declaratory Resolution

No. 280

Vacating Alleys in Bass, Seymour and Bards Add.

Plat approved Jan. 19th 1914

Resol. adopted Jan. 19th 1914

Resol. confirmed Feb. 26th 1914

Ord. Roll approved March 26th 1914

Ord. Roll confirmed April 23rd 1914

THE GLOBE LEGAL WRAPPER. Patented Feb. 11, 1890. FIRST QUALITY.

DIRECTIONS.—Elevate the metal points—attach the manuscript—then bend the points down flat—dampen the gummed flap and stick it down—this fastens the papers and hides the metal.

DECLARATORY RESOLUTION NO. 280-1914.

For the vacation of the following alleys in Bass, Simons and Bards Addition. The alley between Lots Nos. 18 and 19, the alley on the North side of the entire addition, and the alley on the East line of said Addition.

Resolved by the Board of Public Works of the city of Fort Wayne, Indiana, that it is desired to vacate the alley between Lots Nos. 18 and 19 Bass, Simons and Bards Addition, also to vacate the alley on the North line of Bass, Simons and BardsAddition, also to vacate the alley on the East line of Bass, Simons and Bards Addition.

All as shown by a plan of such proposed vacations now on file in the office of the Department of Public Works of said city.

The cost of said vacations and all expenses connected therewith to be assessed against the property beneficially affected thereby. All of said alleys and lots and lands affected by the vacation of said alleys as above described being situated in the city of Fort Wayne, County of Allen and State of Indiana.

This vacation is subject to the right of the City of Fort Wayne to at all times maintain therein the public sewer, therein located and subject to the right of the city to enter upon said vacated alley for the purpose of making repairs or otherwise as herein set out, and that any obstructions hereafter made upon the same by any property-owner or owners of property abutting thereon interferring with the Board of Public Works in the exercise of this easement herein reserved shall be removed by said Board at the expense of said property-owner or owners.

Adopted this 19th day of January 1914.

Frank E. Snyder
Robert E. Kelly
Henry Hillgemann
BOARD OF PUBLIC WORKS.

Attest: H. W. Becker
CLERK.

VACATION OF THE FIRST & SECOND ALLEYS EAST OF ANTHONY BLV'D. FROM WAYNE ST. TO FIRST ALLEY NORTH. ALSO THE FIRST ALLEY NORTH OF WAYNE ST. FROM THE WEST LINE LOT #19 OF BASS, SIMONS & BARD'S ADD. TO EAST LINE 2ND ALLEY EAST OF ANTHONY BLVD.

DEC. RES. No 280 1914

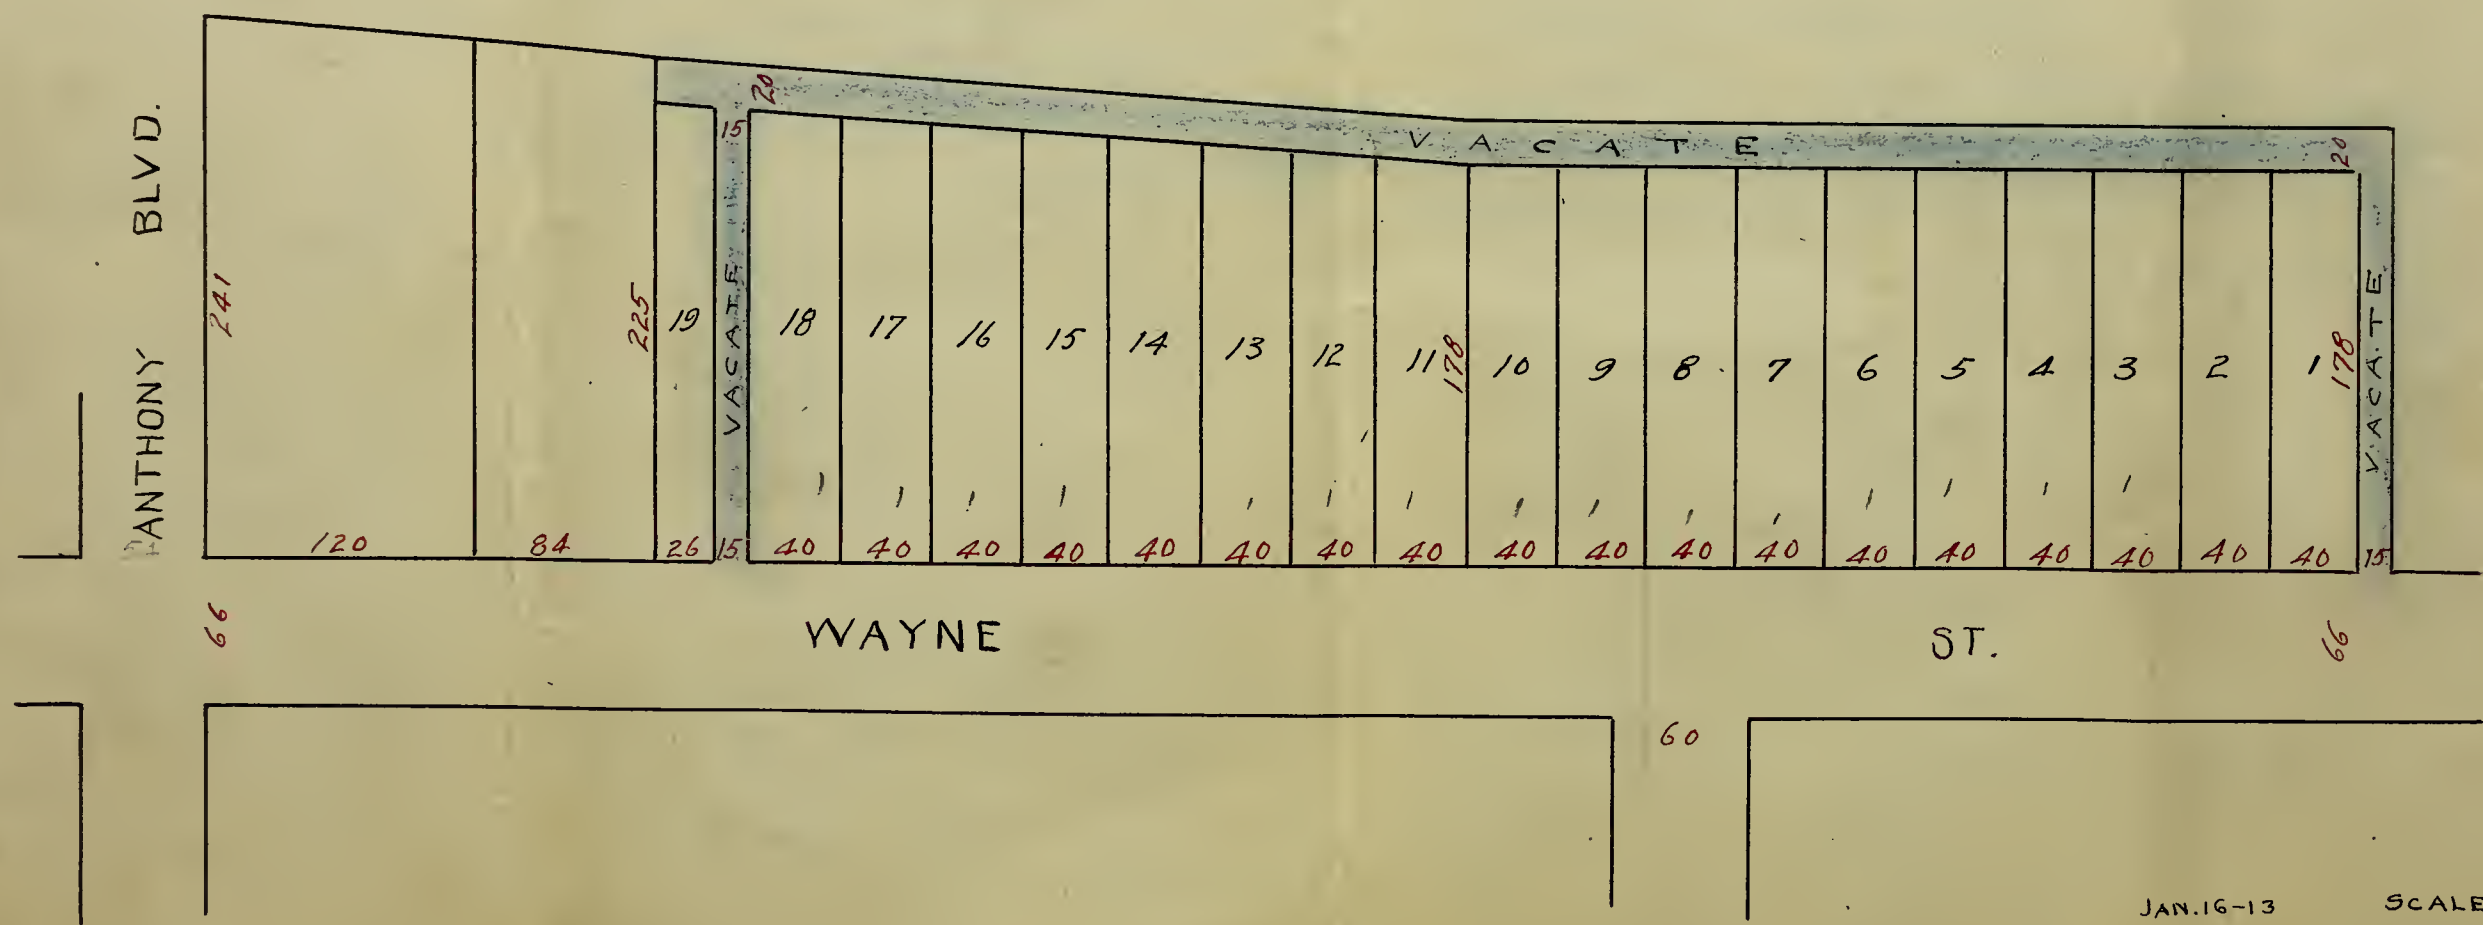

JAN. 16-13 SCALE 1" = 100'

Fort Wayne, Indiana. Jan. 9, 1914.

Mr. F. M. Randall,

City Civil Engineer,

Dear Sir:-

You are hereby directed to prepare a plat showing the proposed vacation of the alley along the North line of Bass, Simons and Bards Addition.

Respectfully yours,

BOARD OF PUBLIC WORKS,

BY H. W. Becker

CLERK.

Digitized by the Internet Archive
in 2015

https://archive.org/details/declaratoryresol0280unse

THE GLOBE LEGAL WRAPPER. Patented Feb. 11, 1890. FIRST QUALITY.

DIRECTIONS.—Elevate the metal points—attach the manuscript—then bend the points down flat—dampen the gummed flap and stick it down—this fastens the papers and hides the metal.